


ALL DIMENSIONS ARE FINISHED DIMENSIONS

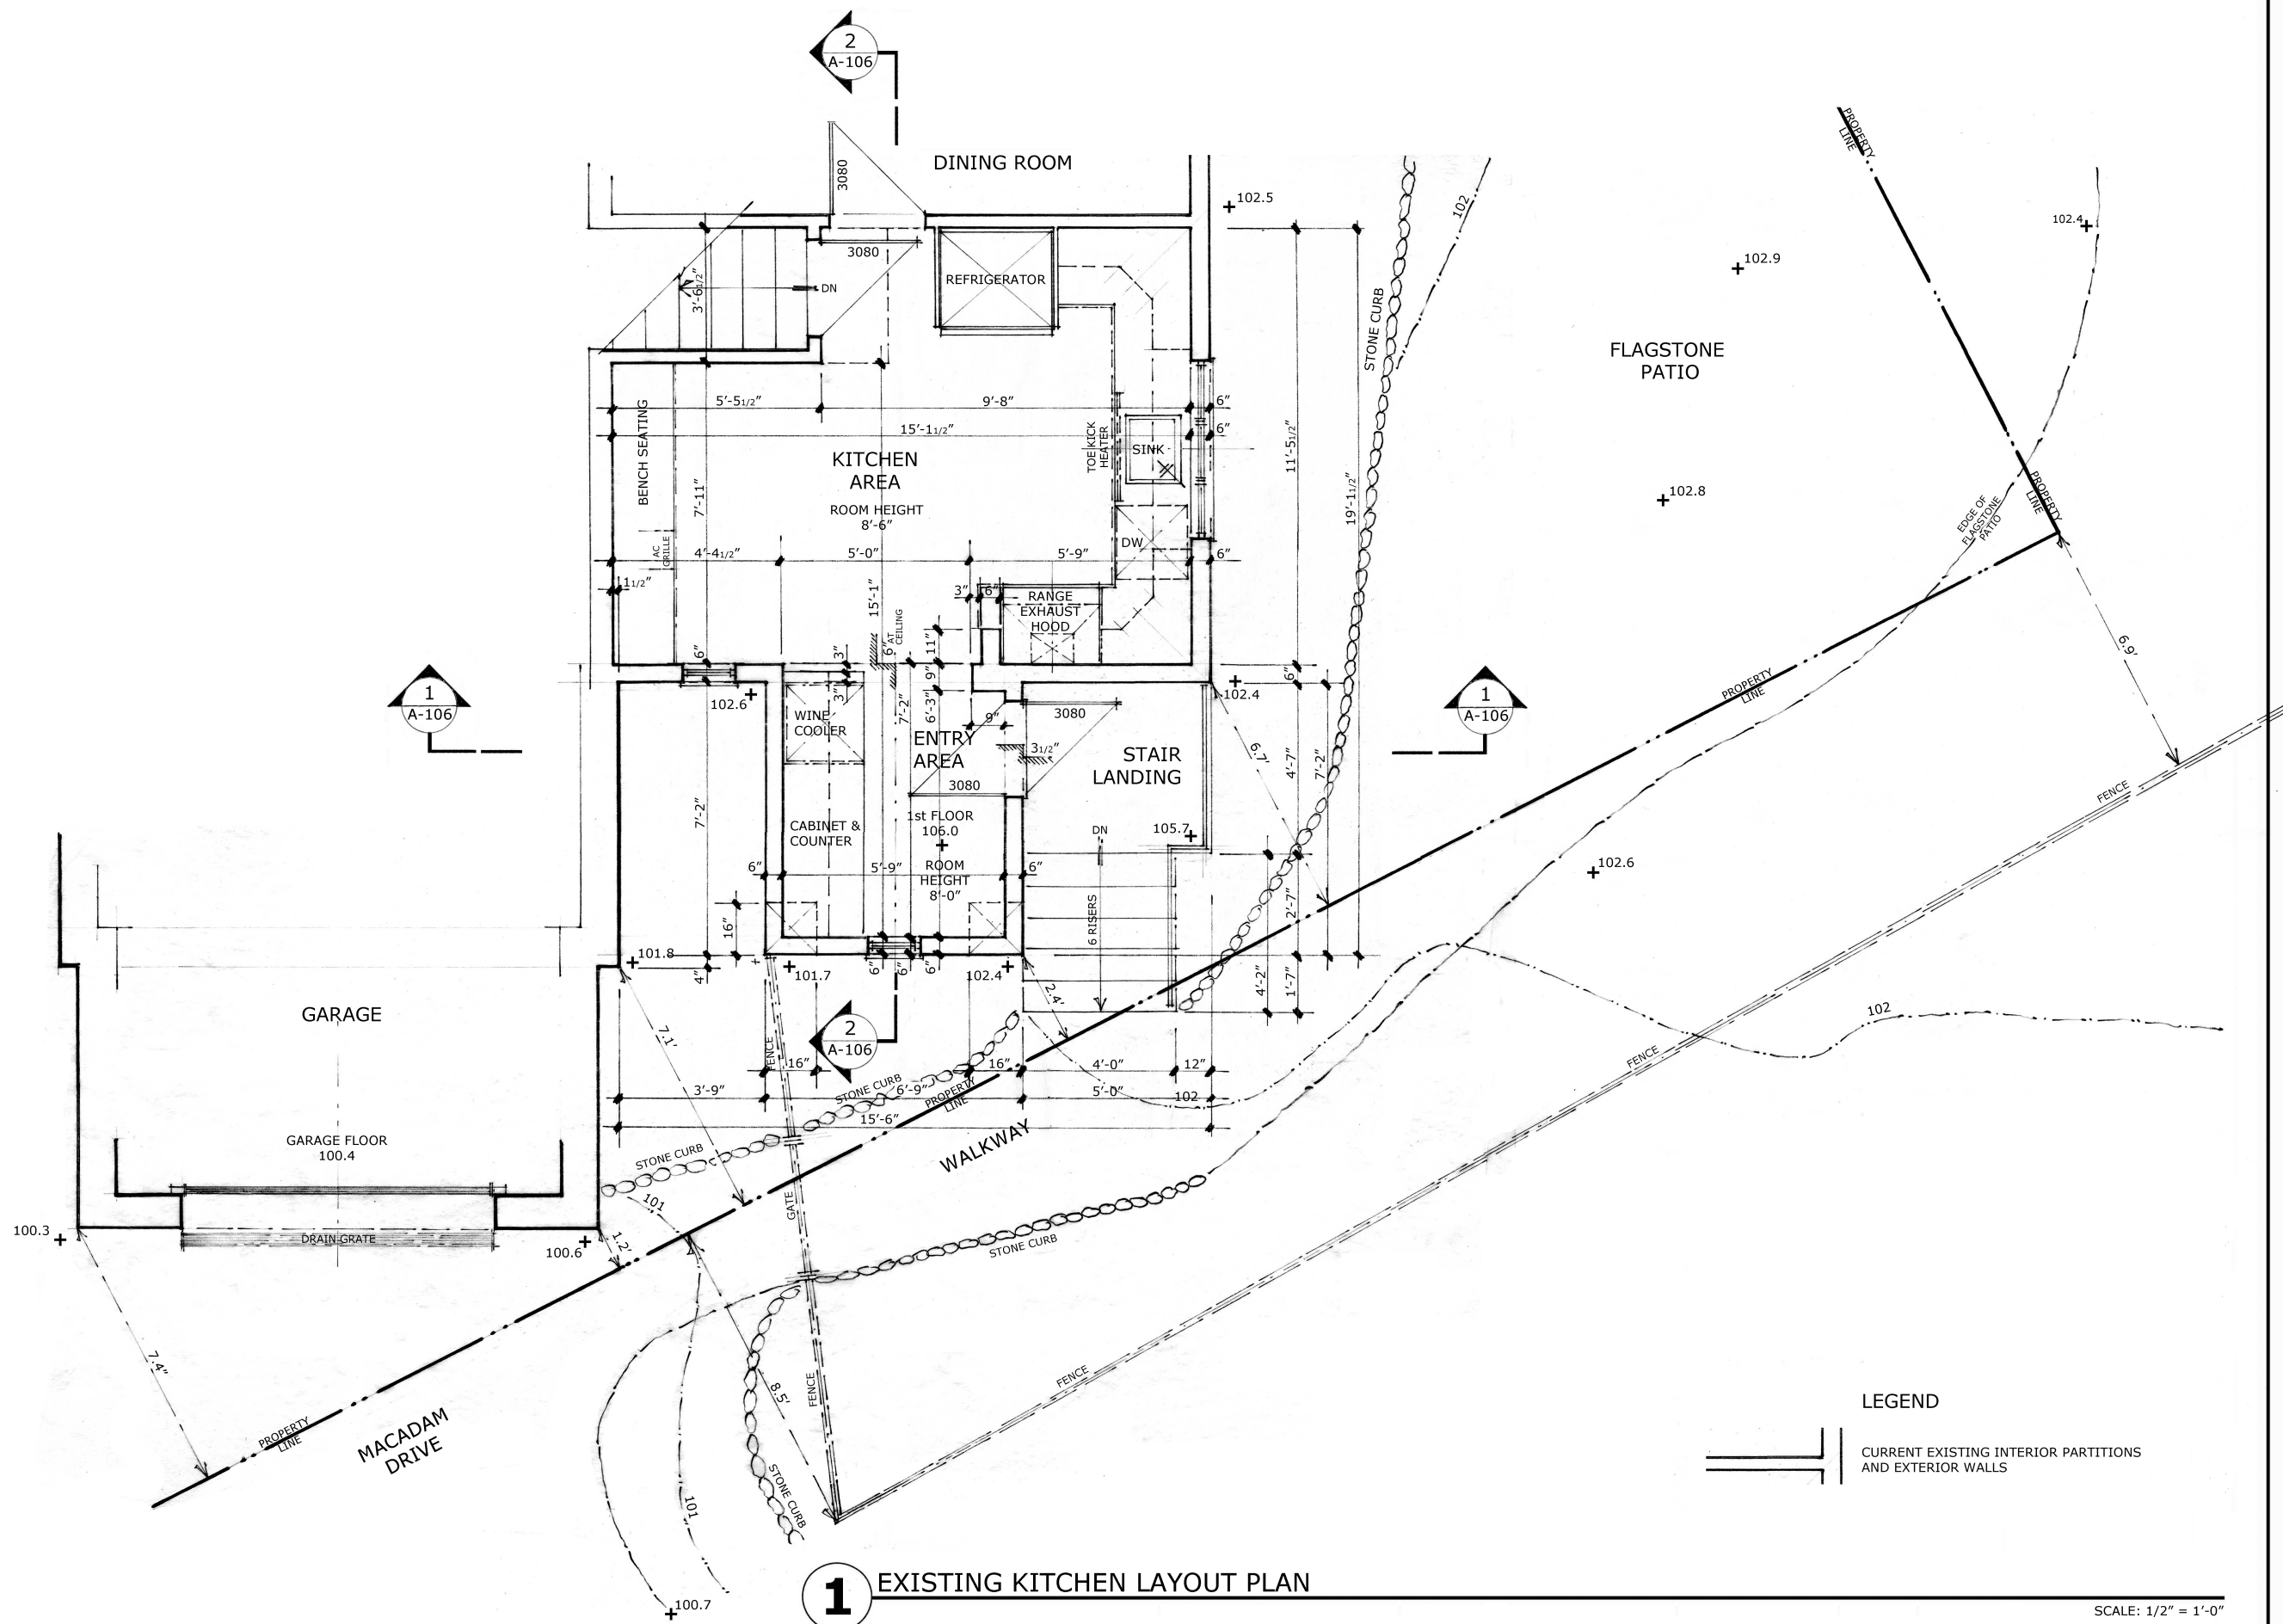

1 EXISTING KITCHEN LAYOUT PLAN


SCALE: 1/2" = 1'-0"

RENE ROBERT MUELLER, ARCHITECT, PLLC
AIA / NCARB / HTL / LEED AP
5774 MOSHOLU AVENUE, BRONX NY 10471
TEL.: 718-432-2510
E-MAIL: RMUE33233@AOL.COM



EXISTING KITCHEN LAYOUT PLAN
DANZIS RESIDENCE
PROPOSED KITCHEN ALTERATION
533 WALTON AVENUE
MAMARONECK NY 10543

DATE: 12.10.2021
SCALE: 1/2" = 1'-0"
DRAWN: RRM

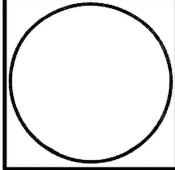


A
100

ALL DIMENSIONS ARE FINISHED DIMENSIONS

KITCHEN APPLIANCE LIST

- 1 REFRIGERATOR : EXISTING REFRIGERATOR TO REMAIN
MODEL: LG LINEAR COMPRESSOR
- 2 DISHWASHER : TO BE DETERMINED, 24" WIDE
- 3 RANGE : TO BE DETERMINED, 36" WIDE
- 4 HOOD : TO BE DETERMINED, 36" WIDE
- 5 MICROWAVE : TO BE DETERMINED,
24" X 24" DRAWER TYPE

NOTE:
REFERENCE KITCHEN AND
CABINET PLANS PREPARED
BY BILOTTA KITCHEN & HOME

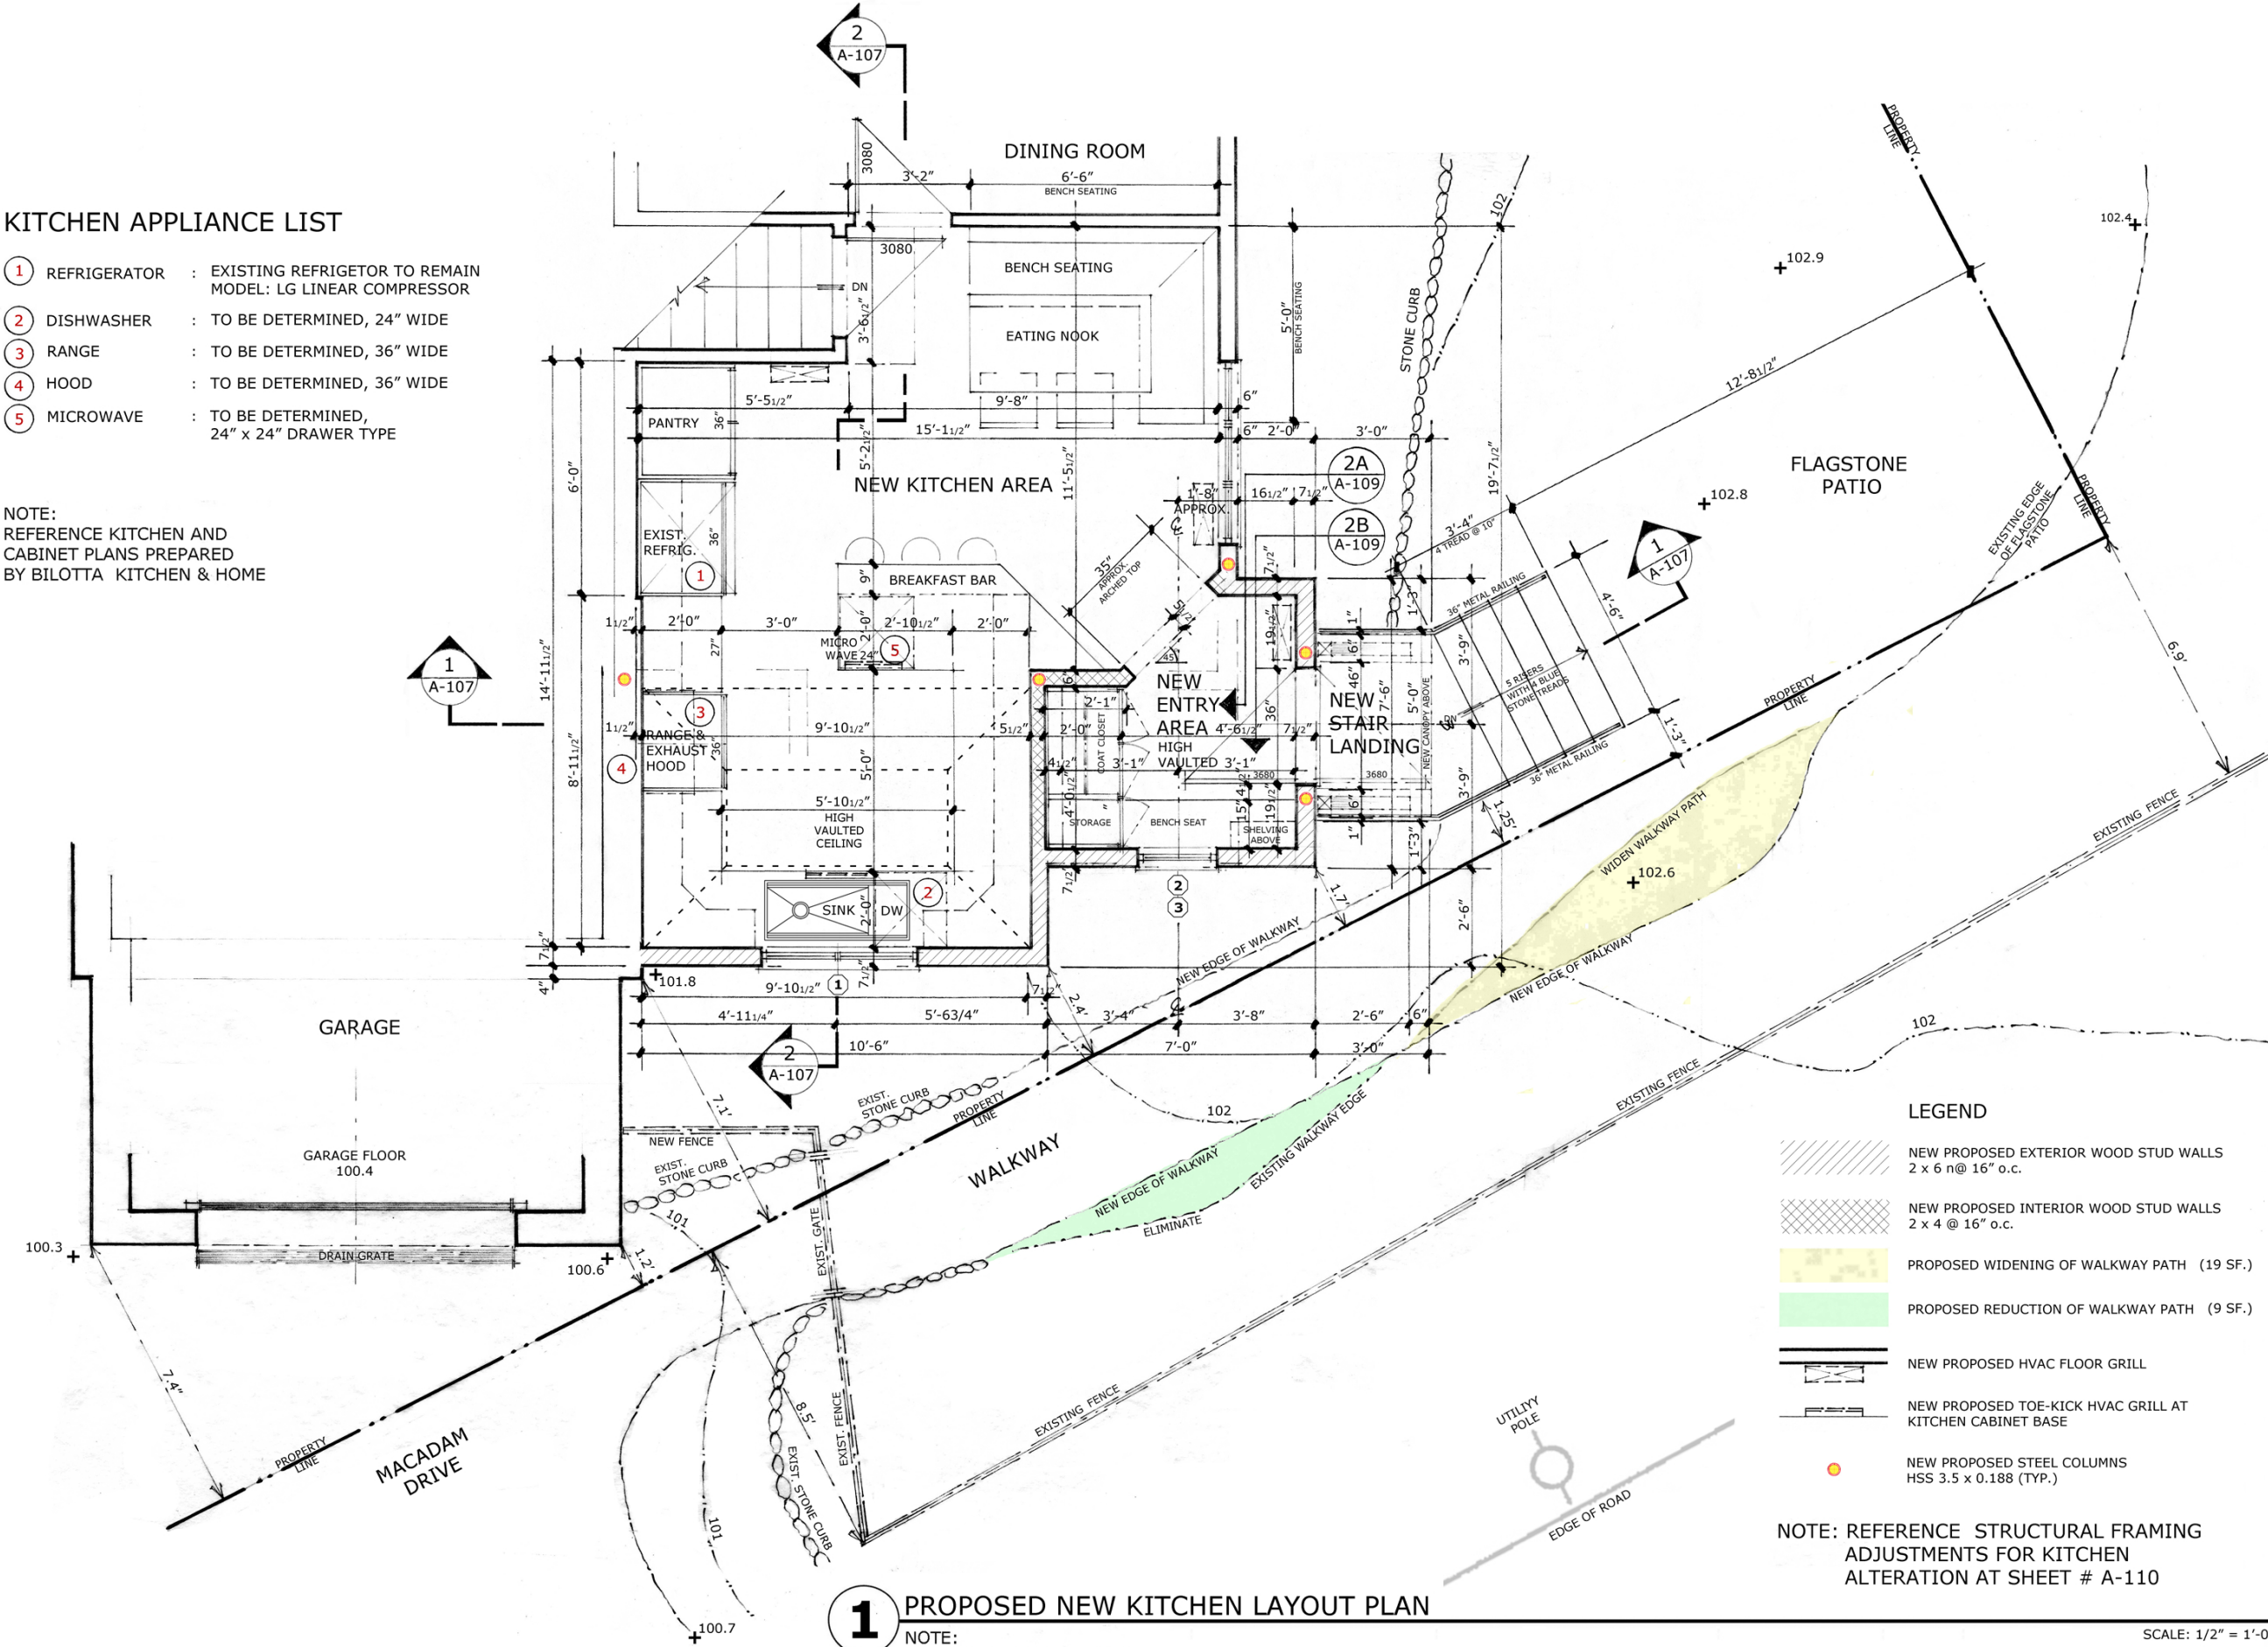

1 PROPOSED NEW KITCHEN LAYOUT PLAN

NOTE:
REFERENCE KITCHEN AND
CABINET PLANS PREPARED
BY BILOTTA KITCHEN & HOME


SCALE: 1/2" = 1'-0"

RENE ROBERT MUELLER, ARCHITECT, PLLC
AIA / NCARB / HTL / LEED AP
5774 MOSHOLU AVENUE, BRONX NY 10471
TEL.: 718-432-2510
E-MAIL: RMUE333233@AOL.COM



PROPOSED NEW KITCHEN LAYOUT PLAN
DANZIS RESIDENCE
PROPOSED KITCHEN ALTERATION
533 WALTON AVENUE
MAMARONECK NY 10543

DATE: 12.10.2021
SCALE: 1/2"=1'-0"
DRAWN: RRM

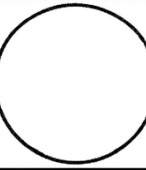

**A
101**


RENE ROBERT MUELLER, ARCHITECT, PLLC
AIA / NCARB / HTL / LEED AP
5774 MOSHOLU AVENUE, BRONX NY 10471
TEL.: 718-432-2510
E-MAIL: RMUE33233@AOL.COM




**DANZIS RESIDENCE
PROPOSED KITCHEN ALTERATION
533 WALTON AVENUE
MAMARONECK NY 10543**

DATE:	12.10.2021
SCALE:	1/2"=1'-0"
DRAWN	RRM


**A
102**

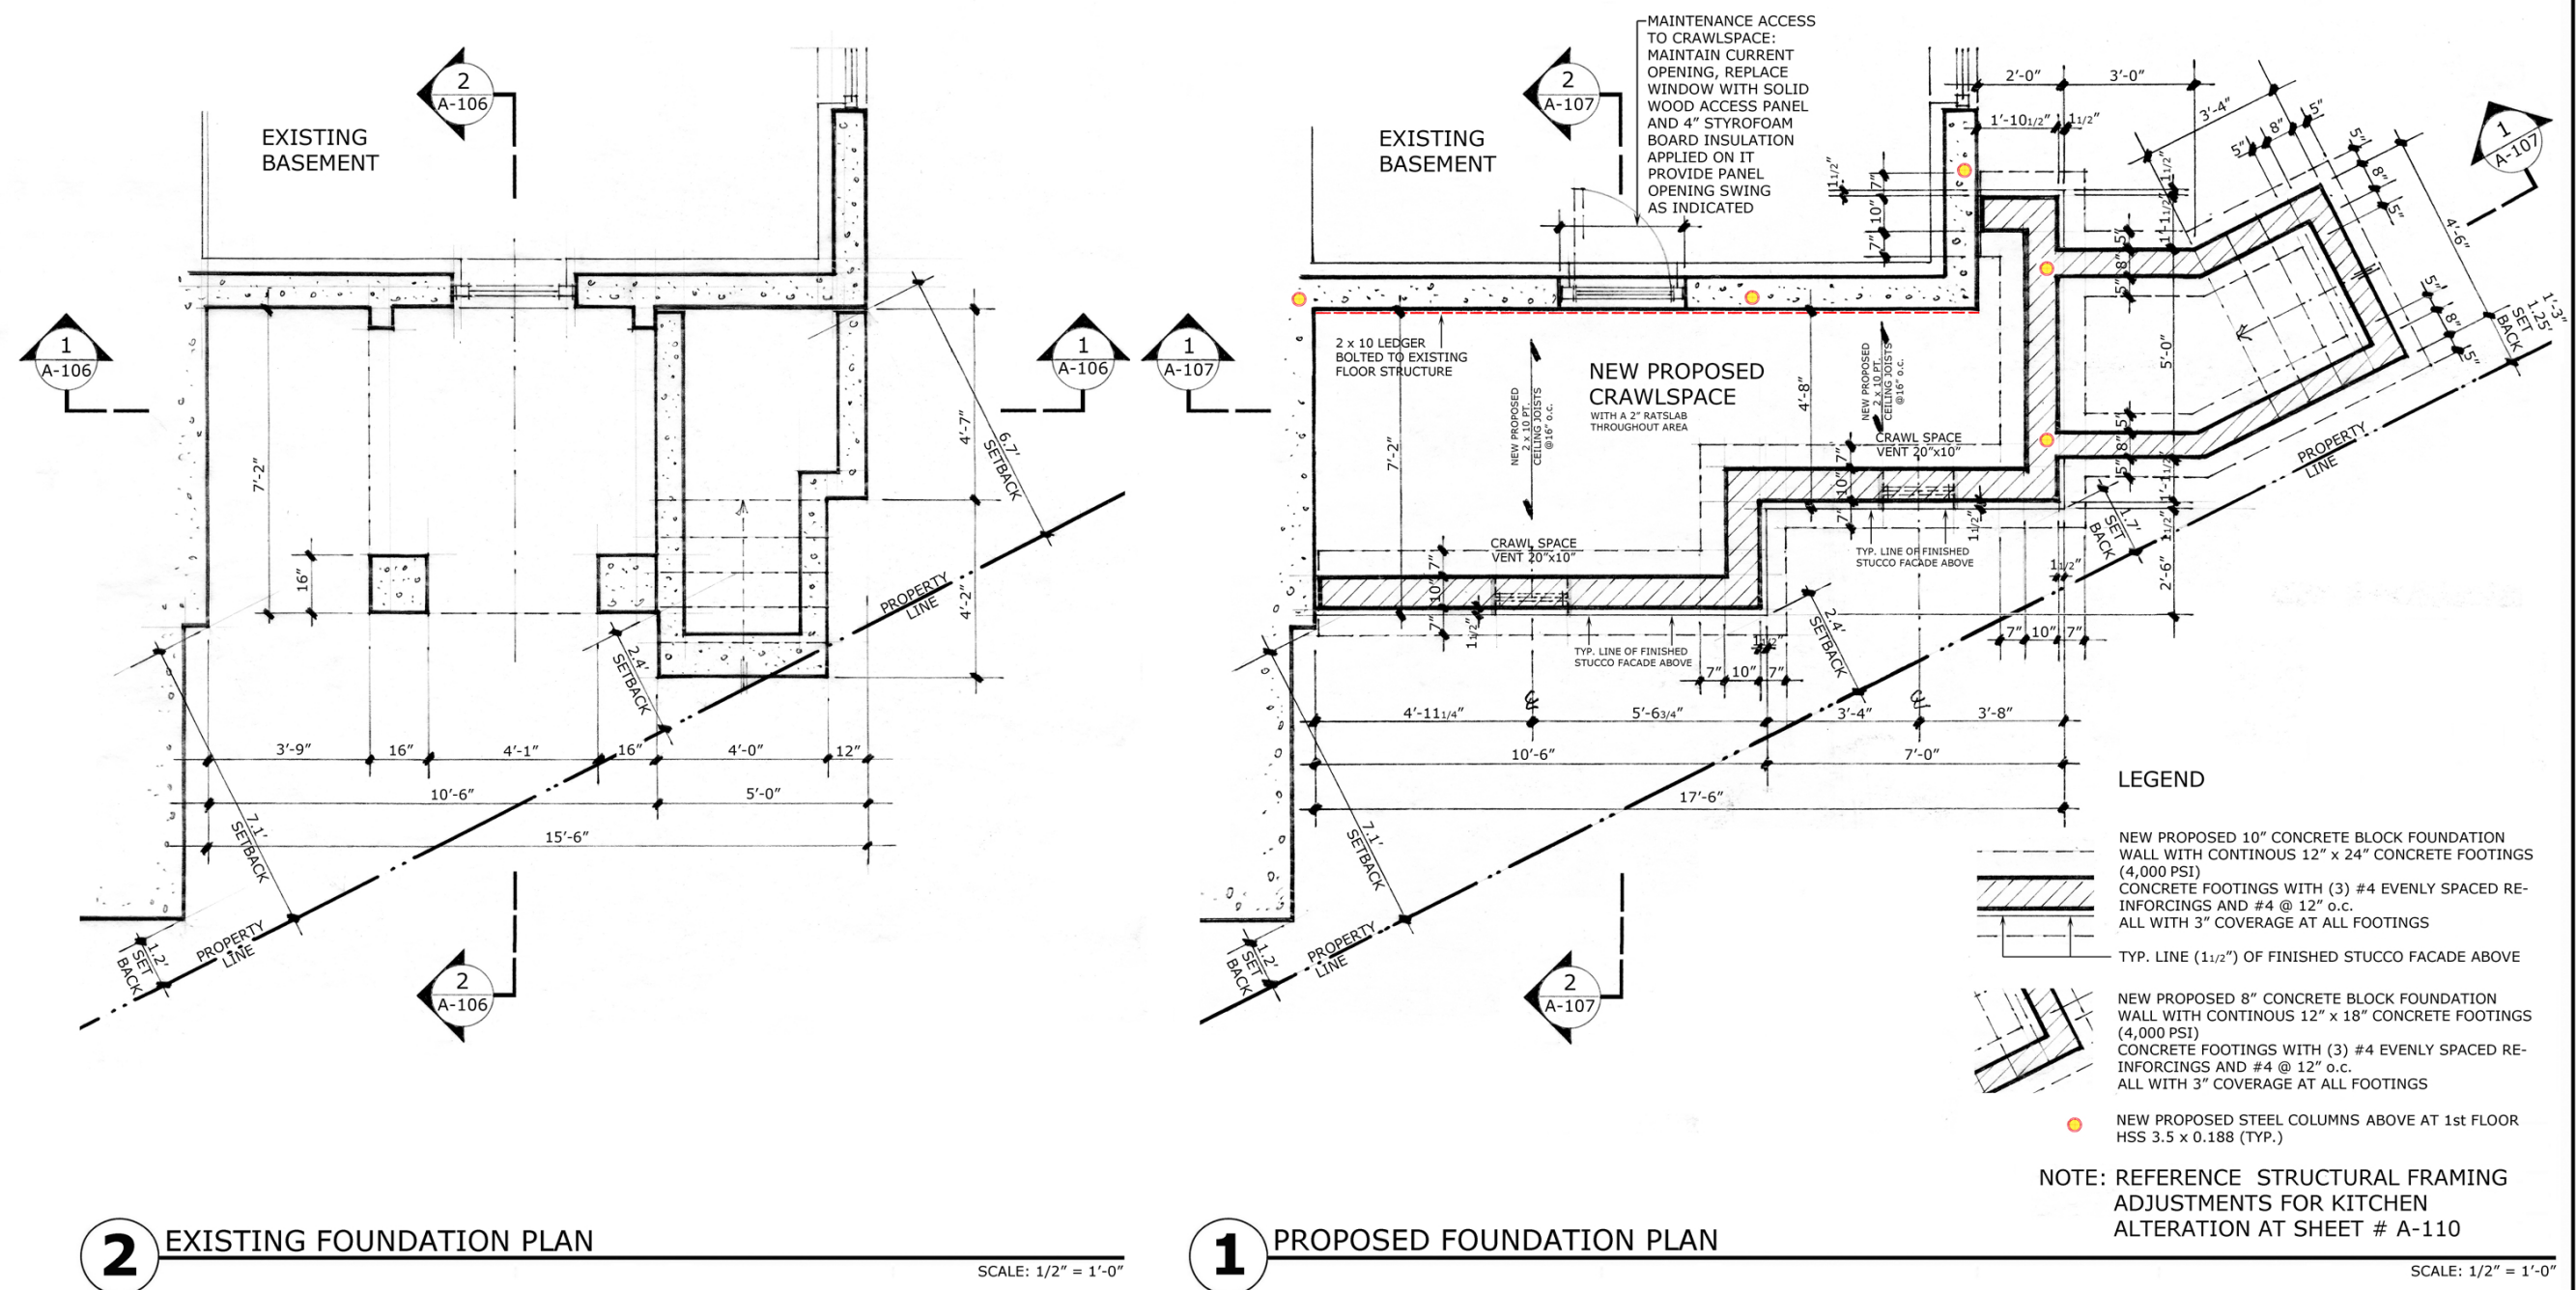

ALL DIMENSIONS ARE FINISHED DIMENSIONS

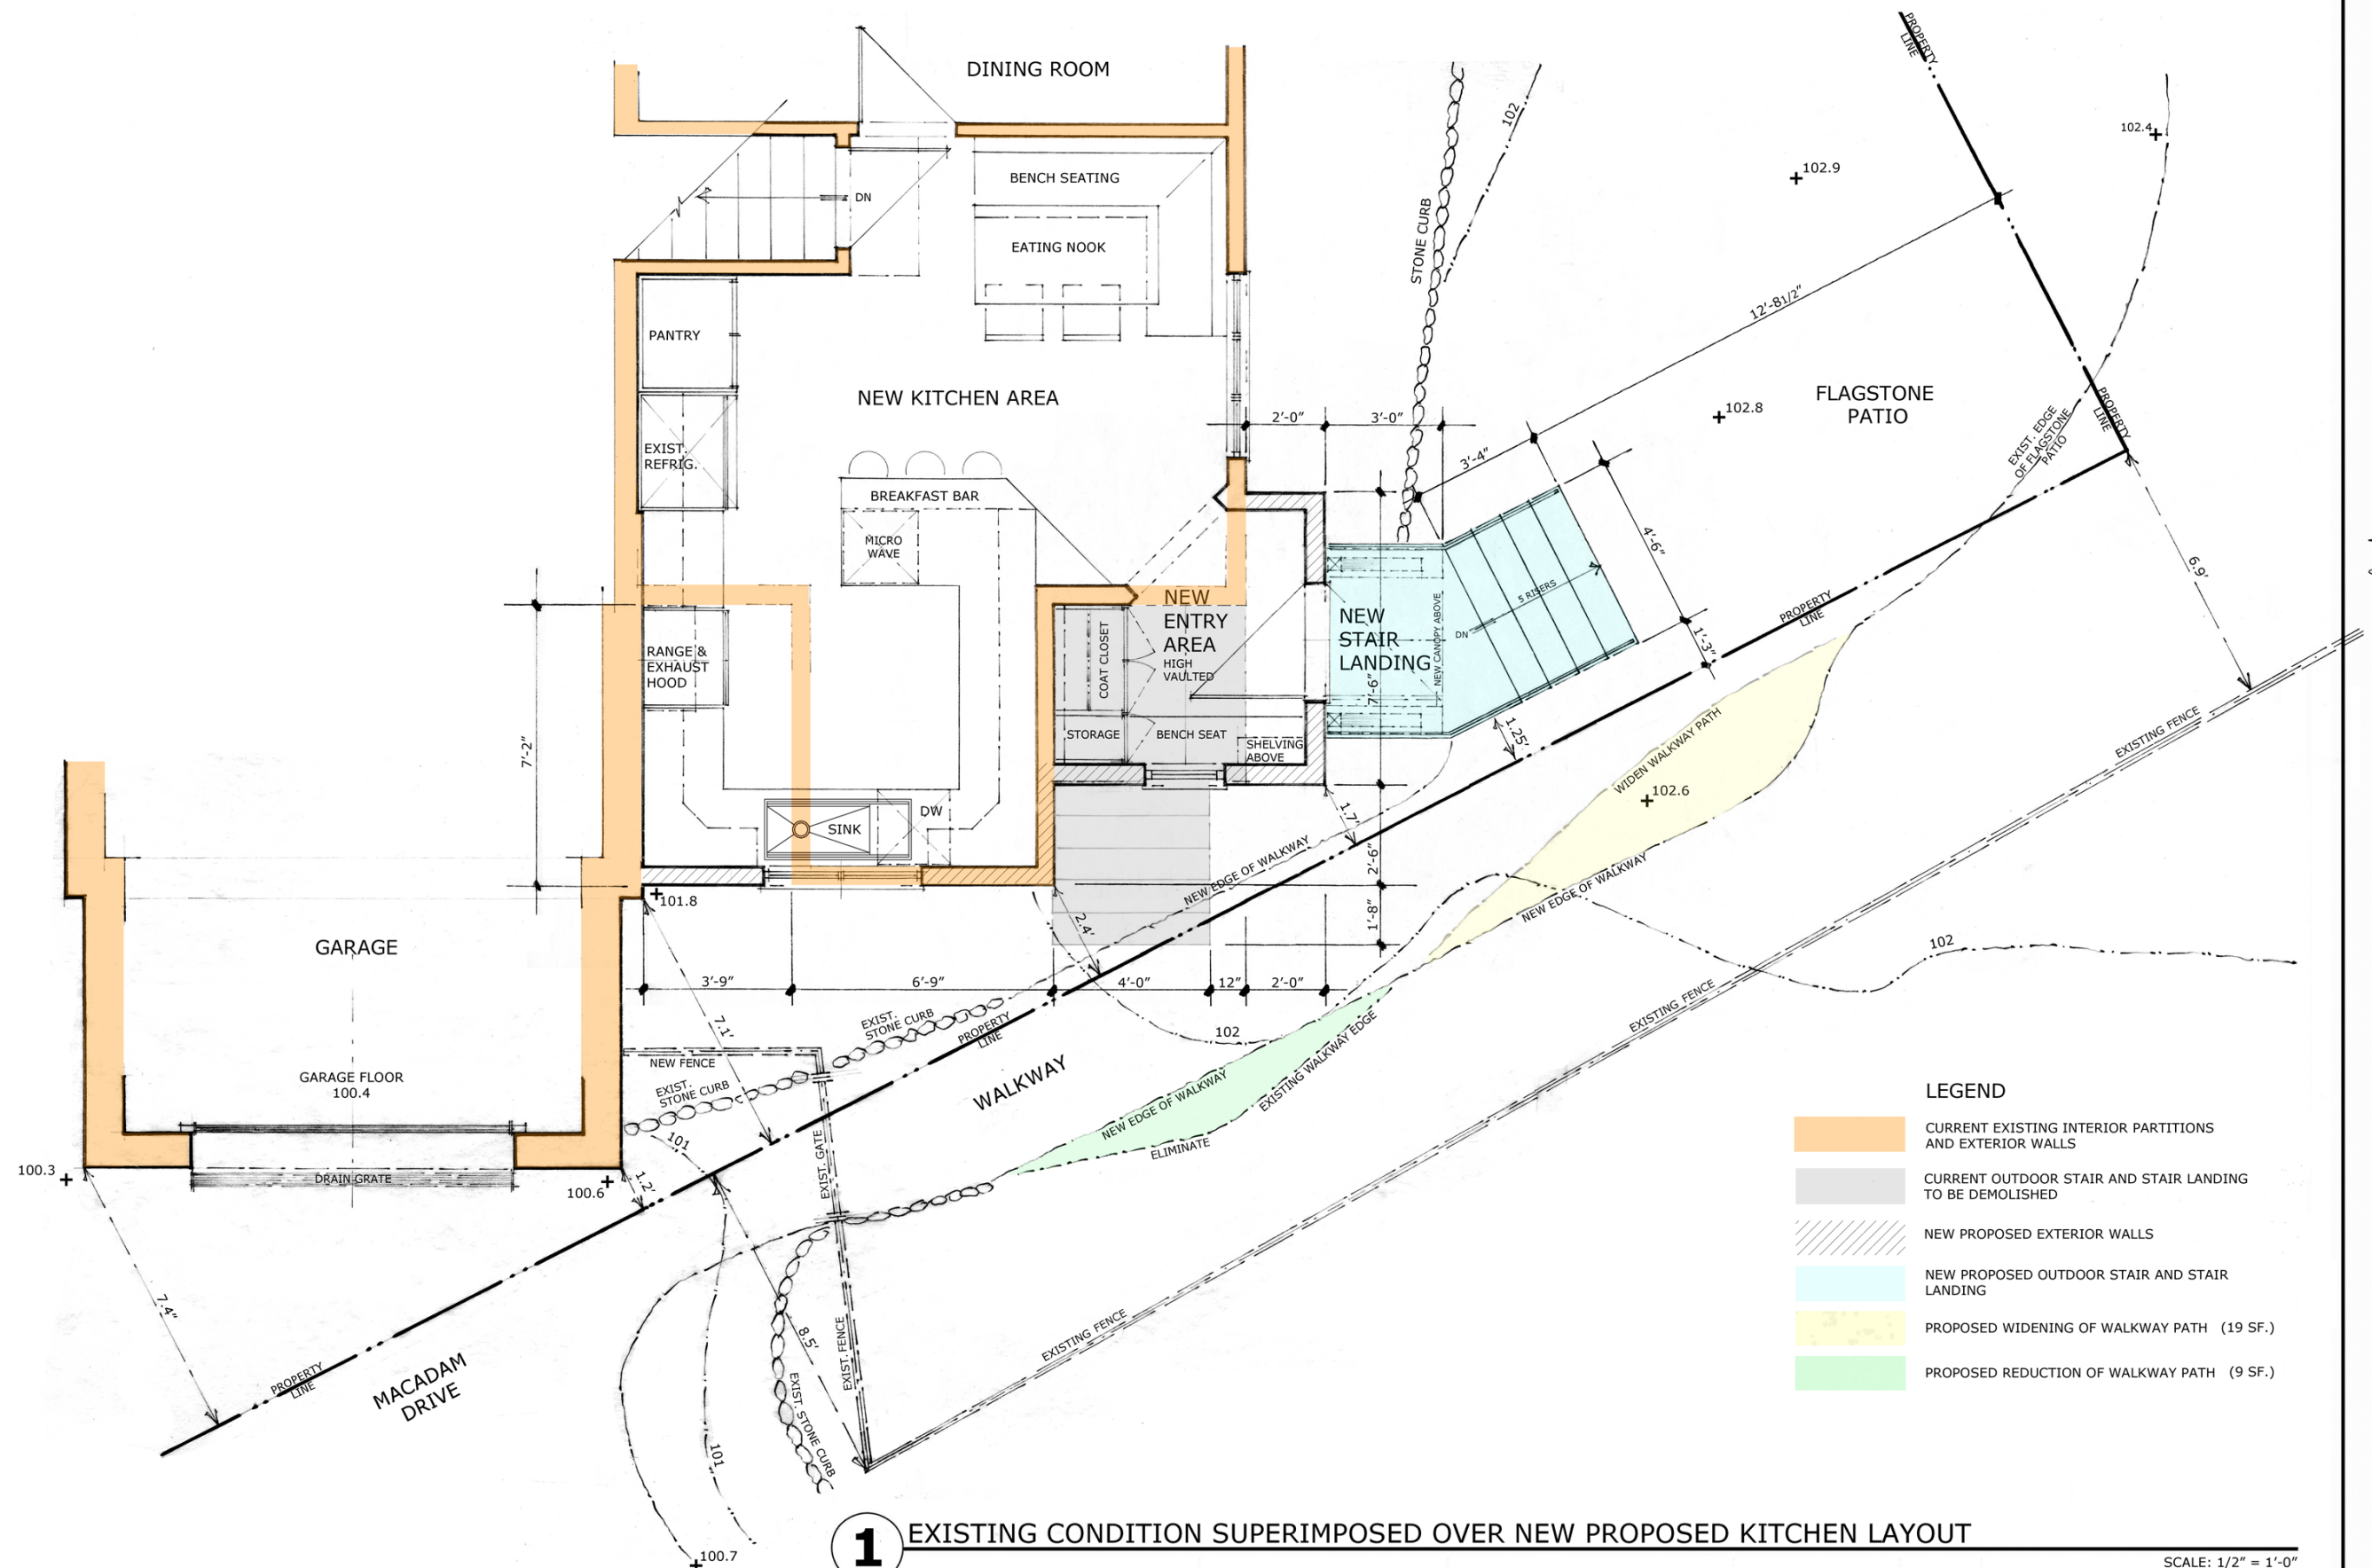


RENE ROBERT MUELLER, ARCHITECT, PLLC
AIA / NCARB / HTL / LEED AP
5774 MOSHOLU AVENUE, BRONX NY 10471
TEL.: 718-432-2510
E-MAIL: RMUE333233@AOL.COM

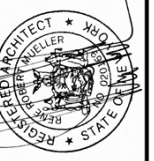


EXISTING CONDITION SUPERIMPOSED OVER NEW PROPOSED KITCHEN LAYOUT
DANZIS RESIDENCE
PROPOSED KITCHEN ALTERATION
533 WALTON AVENUE
MAMARONECK NY 10543

DATE: 12.10.2021
SCALE: 1/2"=1'-0"
DRAWN: RRM

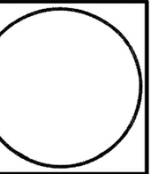

A
103


RENE ROBERT MUELLER, ARCHITECT, PLLC
AIA / NCARB / HTL / LEED AP
5774 MOSHOLU AVENUE, BRONX NY 10471
TEL: 718-432-2510
E-MAIL: RMUE332323@aol.com

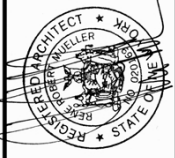

EXISTING FRONT AND LEFT SIDE ELEVATION

DANZIS RESIDENCE
PROPOSED KITCHEN ALTERATION
533 WALTON AVENUE
MAMARONECK NY 10543

DATE:	12.10.2021
SCALE:	1/4"=1'-0"
DRAWN	RRM

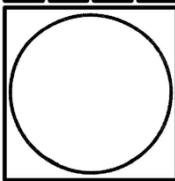

A
104



2 EXISTING FRONT ELEVATION

SCALE: 1/4"=1'-0"




1 EXISTING LEFT SIDE ELEVATION

SCALE: 1/4"=1'-0"

LEGEND

- 1 EXISTING STUCCO FACADES
- 2 EXISTING ASPHALT SHINGLE ROOF

ALL DIMENSIONS ARE FINISHED DIMENSIONS

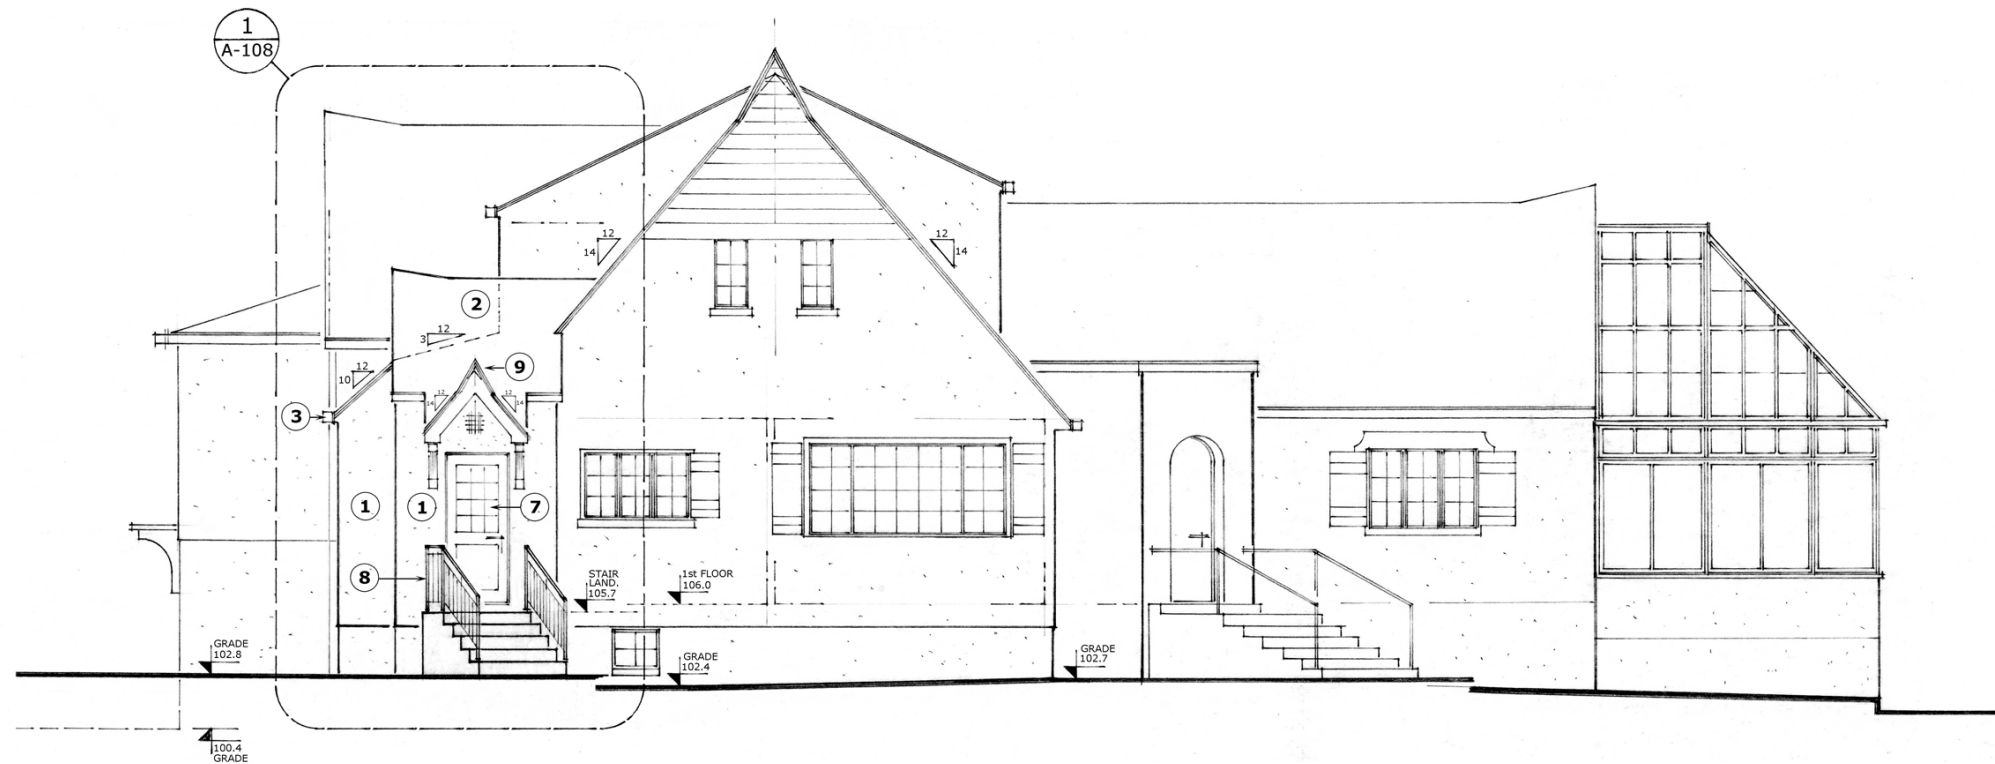

2 PROPOSED FRONT ELEVATION

SCALE: 1/4"=1'-0"



1 PROPOSED LEFT SIDE ELEVATION

SCALE: 1/4"=1'-0"

LEGEND


- 1 NEW PROPOSED STUCCO FACADES TO MATCH EXISTING IN COLOR, TEXTURE AND PATTERNS
- 2 NEW PROPOSED ASPHALT SINGLE ROOF TO MATCH EXISTING
- 3 NEW PROPOSED GUTTER SYSTEM TO MATCH EXISTING
- 4 NEW PROPOSED ANDERSON WINDOWS TO MATCH EXISTING
- 5 NEW PROPOSED WINDOW BRICK SILL (CULTURED STONE) TO MATCH EXISTING
- 6 NEW PROPOSED WINDOW SHUTTERS TO MATCH EXISTING
- 7 NEW PROPOSED EXTERIOR DOOR WITH GLASS PANEL INSERT AND OUTDOOR'S SCREEN DOOR
- 8 NEW PROPOSED METAL RAILING (36") PAINTED BLACK
- 9 RAISE RAKE/GABLE-END TOP TO MATCH EXISTING

RENE ROBERT MUELLER, ARCHITECT, PLLC
AIA / NCARB / HTL / LEED AP
5774 MOSHOLU AVENUE, BRONX NY 10471
TEL.: 718-432-2510
E-MAIL: RMUE33233@aol.com



PROPOSED FRONT AND LEFT SIDE ELEVATION
DANZIS RESIDENCE
PROPOSED KITCHEN ALTERATION
533 WALTON AVENUE
MAMARONECK NY 10543

DATE: 12.10.2021
SCALE: 1/4"=1'-0"
DRAWN: RRM

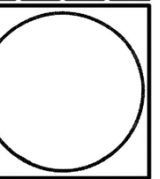

A
105