ATTACHMENT D
EXTERIOR LIGHTING PLAN

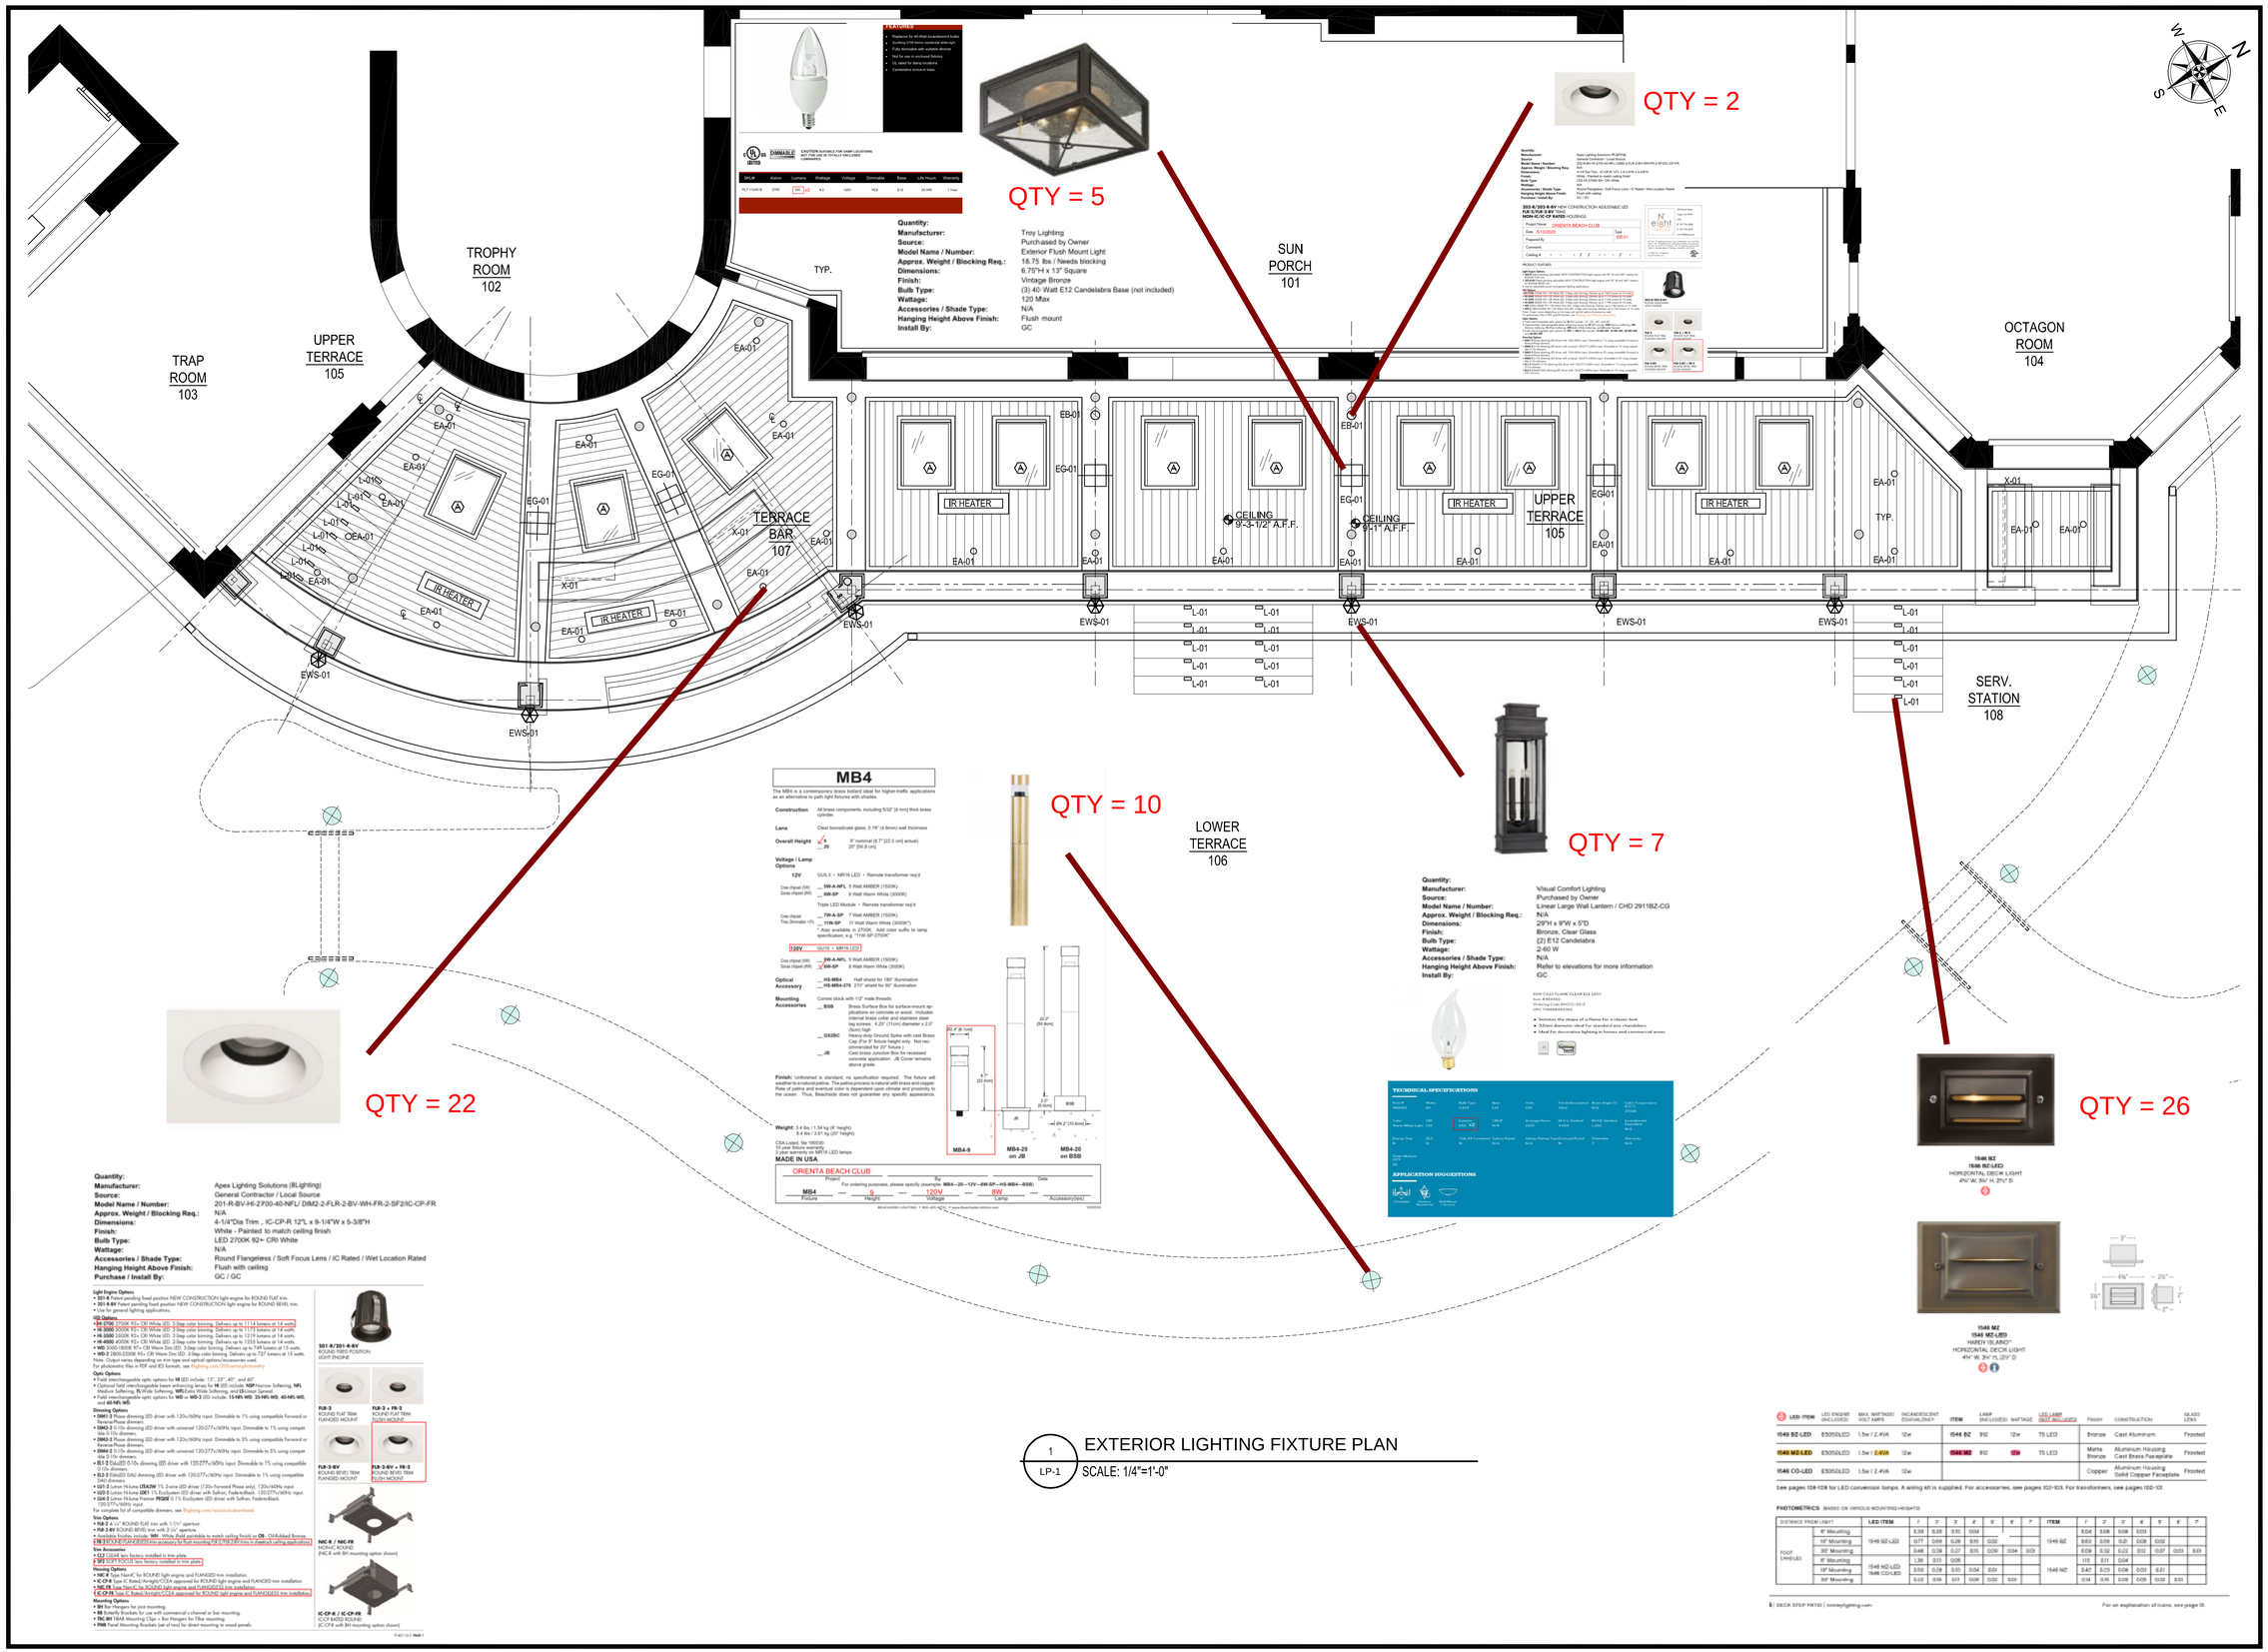

1 LP-1 EXTERIOR LIGHTING FIXTURE PLAN
SCALE: 1/4"=1'-0"

CERTIFICATION:

REGISTERED ARCHITECT WAYNE JOHN JACQUES 028555 STATE OF NEW YORK

THIS DRAWING IS PART OF AN INTEGRATED SET OF CONSTRUCTION CONTRACT DOCUMENTS.

REFER TO ALL DRAWINGS AND SPECIFICATIONS INCLUDING BUT NOT LIMITED TO "GENERAL CONDITIONS", "SUMMARY OF WORK" AND ANY APPLICABLE MASTER AND SECTION TECHNICAL SPECIFICATIONS.

REFER TO ALL OF THE DRAWINGS FOR COMPLETE SCOPE OF WORK. THIS DRAWING MAY NOT BE SCALED AND/OR USED AS AN AS-BUILT.

CONSULTANT LOGO:

STUDIO JBD

STUDIO JBD, INC.
7 Pawtucket Square, Suite 2
Pawtucket, RI 02860
Phone:(401) 721-0977 Fax:(401) 721-2238

REVISIONS

No.	DATE	DESCRIPTION

PROJECT NAME:

ORIENTA BEACH CLUB EST. 1924

MAMARONECK - NEW YORK
1054 WALTON AVE

SHEET TITLE:
EXTERIOR LIGHTING FIXTURE PLAN
FIXTURE TYPES, LOCATIONS AND QUANTITY

JGA ARCHITECTURE

JEFFERSON GROUP ARCHITECTURE, INC.
700 School Street Unit 2
Pawtucket, RI 02860
Phone:(401) 721-0977 Fax:(401) 721-2238

JOB NUMBER:	2019-26
DRAWN BY:	IHB
CHECKED BY:	CJH
DATE ISSUED:	11-18-2020
SCALE:	Noted

SHEET NUMBER:

LP-1