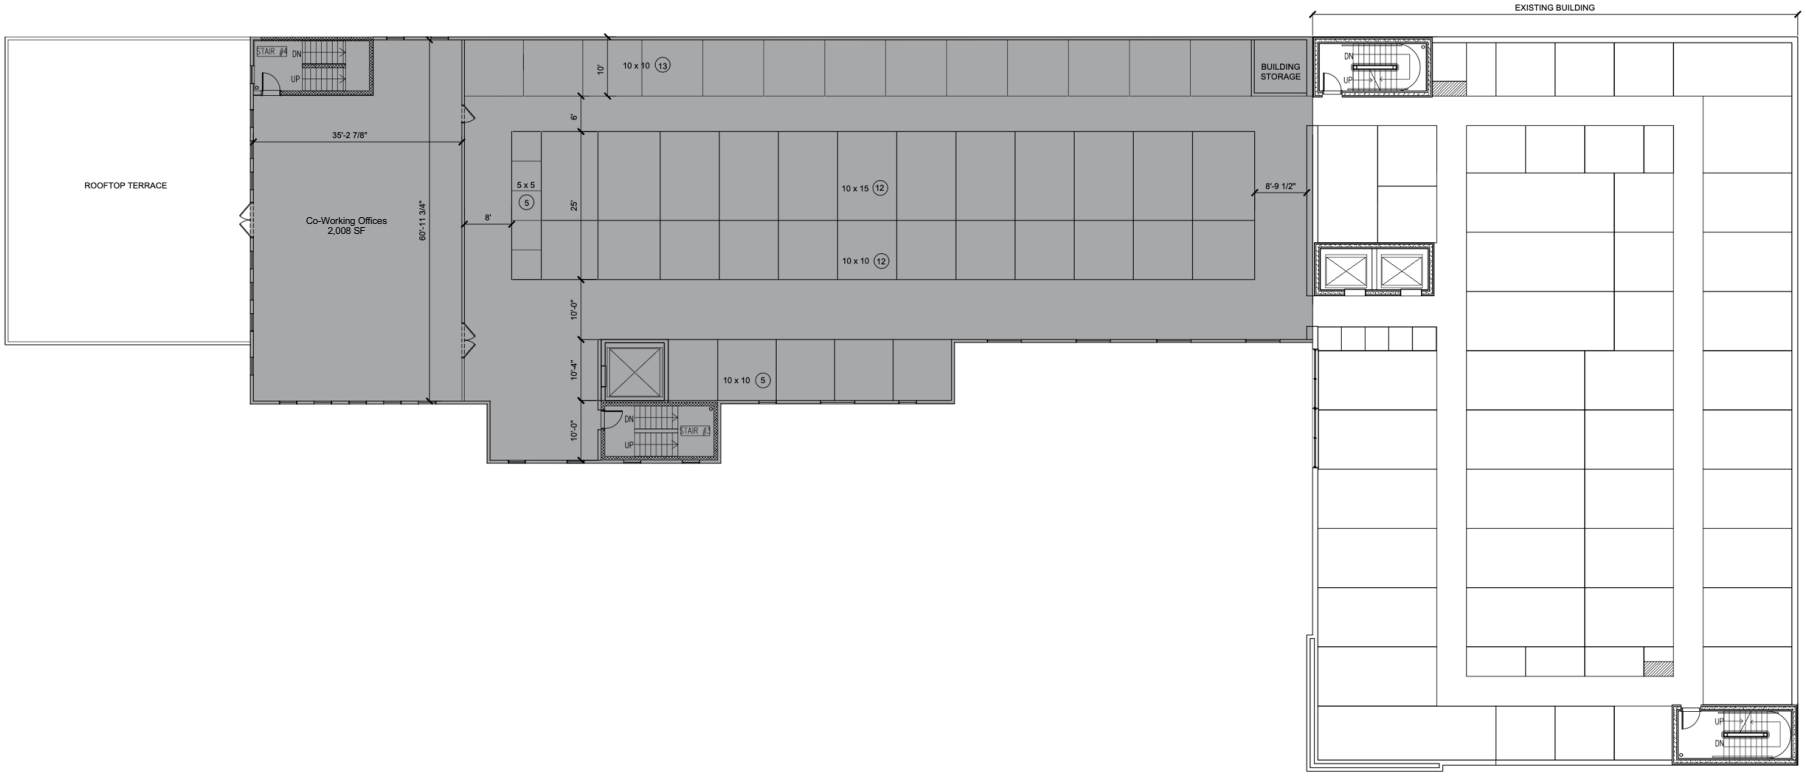

PROPOSED ADDITION & ALTERATIONS

Source: KTM Architect

Scale:
0 15' 30'

CLEARY CONSULTING

Third Floor Plan

E S N W

Figure
I-4